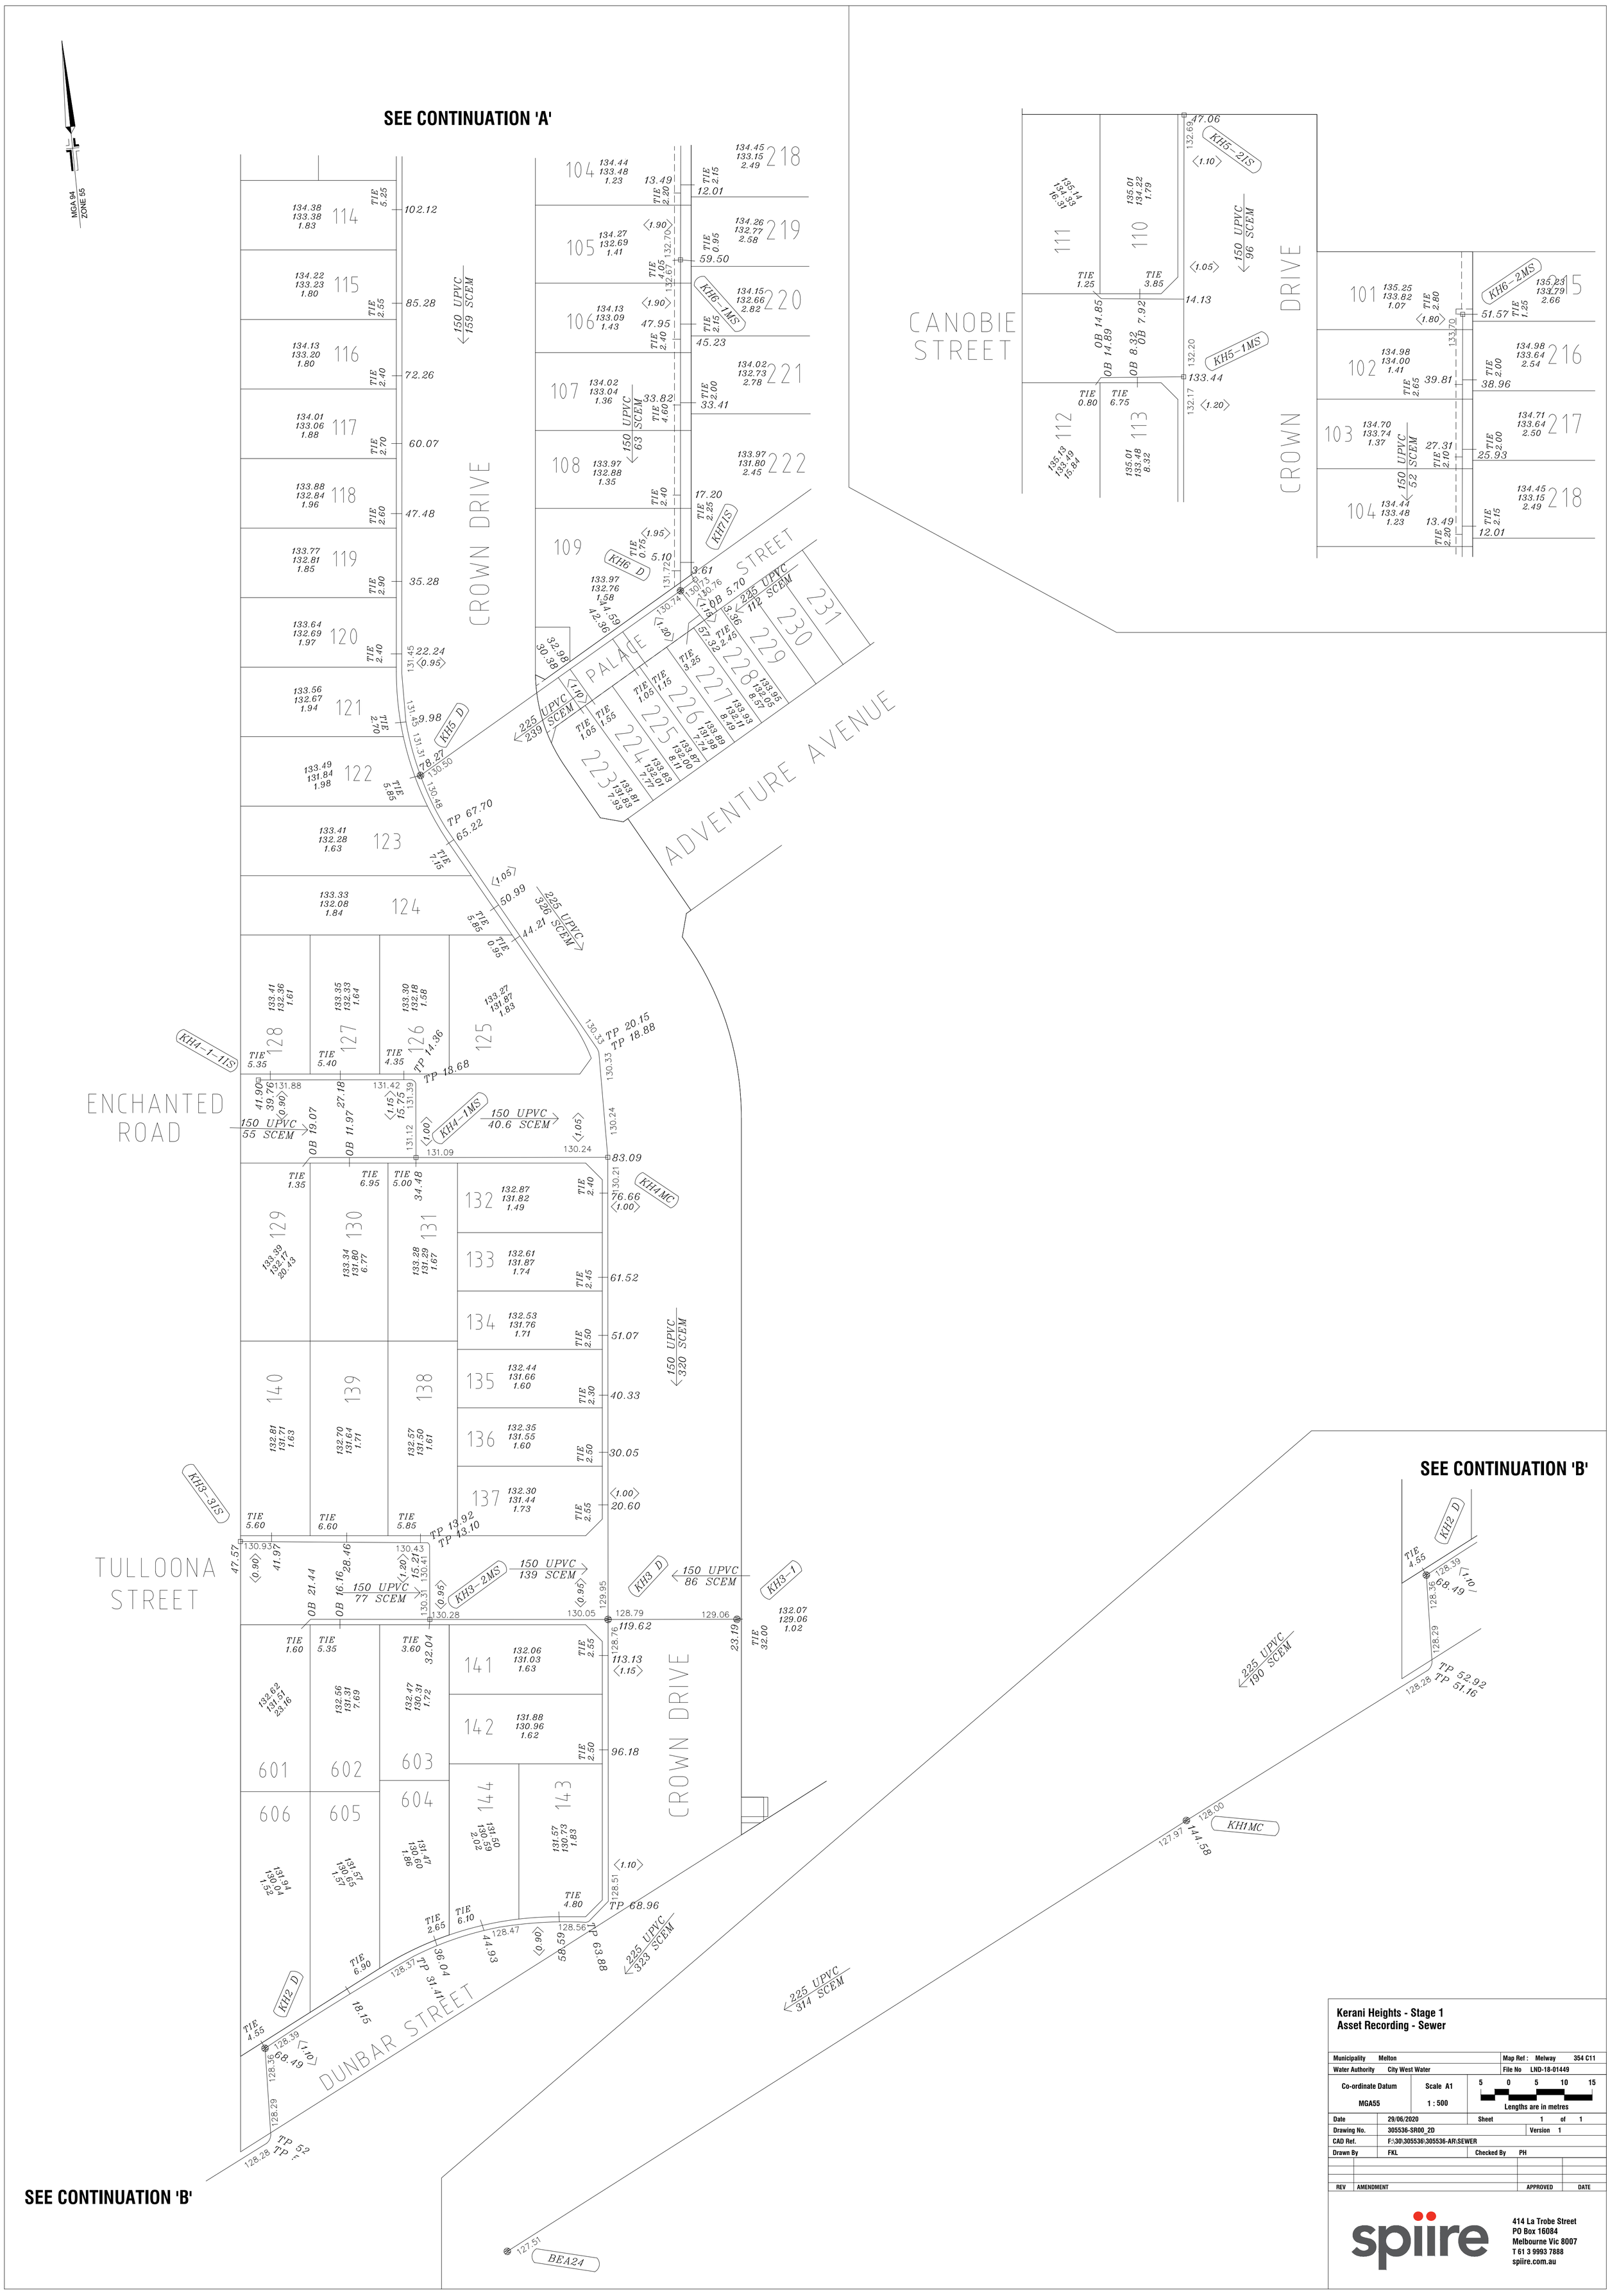
SEE CONTINUATION 'A'
MGA 94
ZONE 55
CROWN DRIVE
CANOBIE STREET
PALACE STREET
ADVENTURE AVENUE
ENCHANTED ROAD
TULLOONA STREET
DUNBAR STREET
SEE CONTINUATION 'B'
SEE CONTINUATION 'B'
Kerani Heights - Stage 1
Asset Recording - Sewer
Municipality Melton
Map Ref : Melway 354 C11
Water Authority City West Water
File No LND-18-01449
Co-ordinate Datum MGA55
Scale A1 1 : 500
Lengths are in metres
Date 29/06/2020
Sheet 1 of 1
Drawing No. 305536-SR00_2D
Version 1
CAD Ref. F:\30\305536\305536-AR\SEWER
Drawn By FKL
Checked By PH
REV AMENDMENT APPROVED DATE
spiire
414 La Trobe Street
PO Box 16084
Melbourne Vic 8007
T 61 3 9993 7888
spiire.com.au